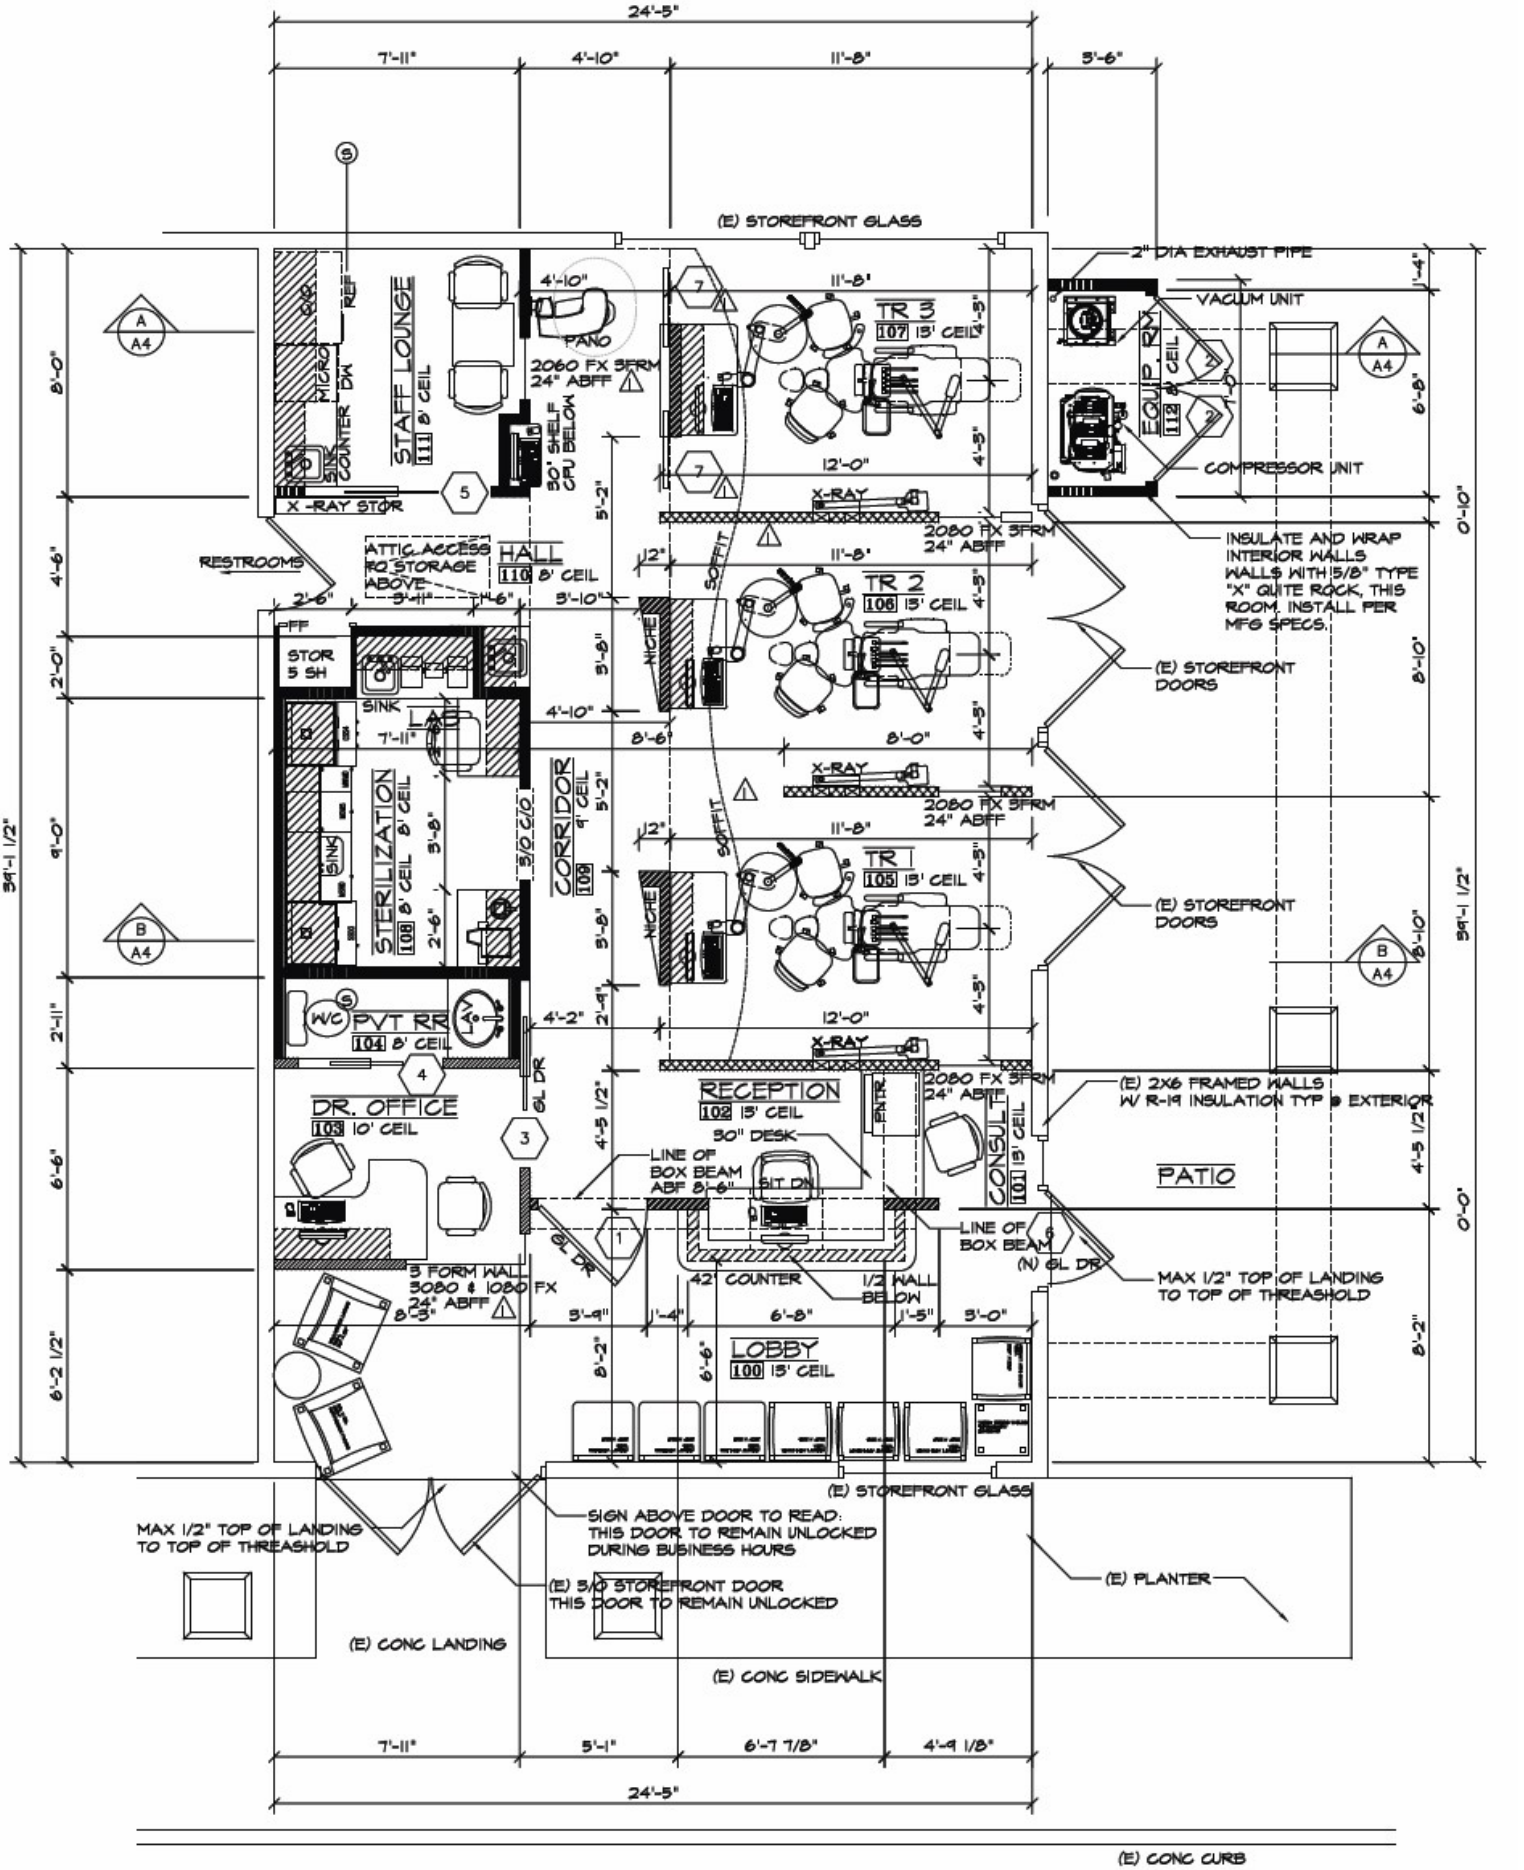
24'-5"
7'-11"
4'-10"
11'-8"
5'-6"
(E) STOREFRONT GLASS
2" DIA EXHAUST PIPE
VACUUM UNIT
COMPRESSOR UNIT
STAFF LOUNGE
111 8' CEIL
MICRO
SINK
COUNTER
DW
REF
X-RAY STOR
30" SHELF CPU BELOW
PANO
2060 FX 3FRM
24" ABFF
TR 3
107 15' CEIL
EQUIP. RM
112 8' CEIL
TR 2
106 15' CEIL
TR 1
105 15' CEIL
X-RAY
2080 FX 3FRM
24" ABFF
SOFFIT
NICHE
INSULATE AND WRAP INTERIOR WALLS WALLS WITH 5/8" TYPE "X" QUITE ROCK, THIS ROOM. INSTALL PER MFG SPECS.
(E) STOREFRONT DOORS
RESTROOMS
ATTIC ACCESS TO STORAGE ABOVE
HALL
110 8' CEIL
STOR
5 SH
SINK
LAV
STERILIZATION
108 8' CEIL
CORRIDOR
109 9' CEIL
3/0 C/O
WC
PVT RR
104 8' CEIL
DR. OFFICE
103 10' CEIL
GL DR
RECEPTION
102 15' CEIL
30" DESK
SIT DN
ENTR
CONSULT
101 15' CEIL
LINE OF BOX BEAM ABF 8'-6"
LINE OF BOX BEAM
(N) GL DR
PATIO
(E) 2X6 FRAMED WALLS W/ R-19 INSULATION TYP @ EXTERIOR
MAX 1/2" TOP OF LANDING TO TOP OF THREASHOLD
3 FORM WALL 3080 & 1080 FX 24" ABFF
42" COUNTER
1/2 WALL BELOW
LOBBY
100 15' CEIL
(E) STOREFRONT GLASS
SIGN ABOVE DOOR TO READ: THIS DOOR TO REMAIN UNLOCKED DURING BUSINESS HOURS
(E) 3/0 STOREFRONT DOOR THIS DOOR TO REMAIN UNLOCKED
(E) PLANTER
(E) CONC LANDING
(E) CONC SIDEWALK
7'-11"
5'-1"
6'-7 7/8"
4'-9 1/8"
24'-5"
(E) CONC CURB
34'-1 1/2"